APPROACH ELEVATION

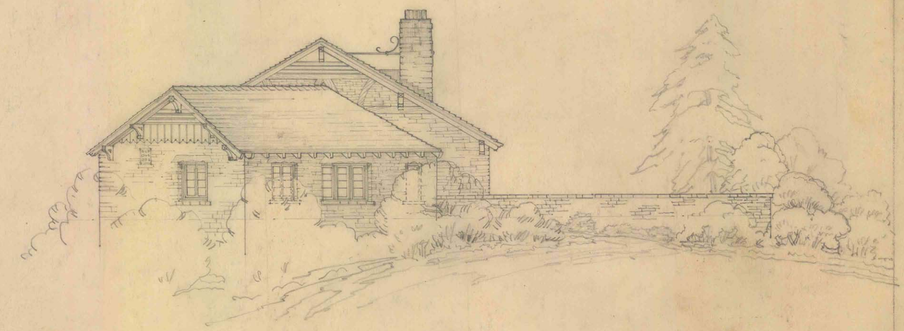

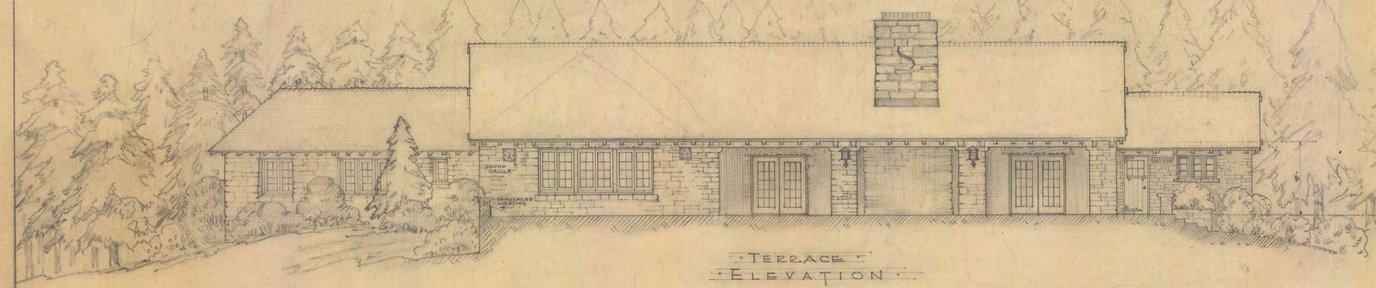

TERRACE ELEVATION

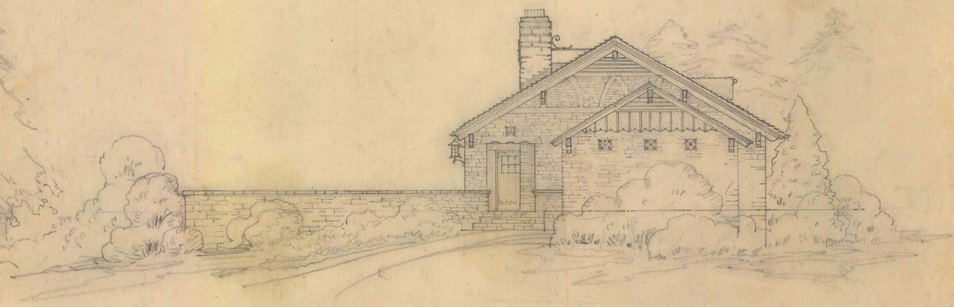

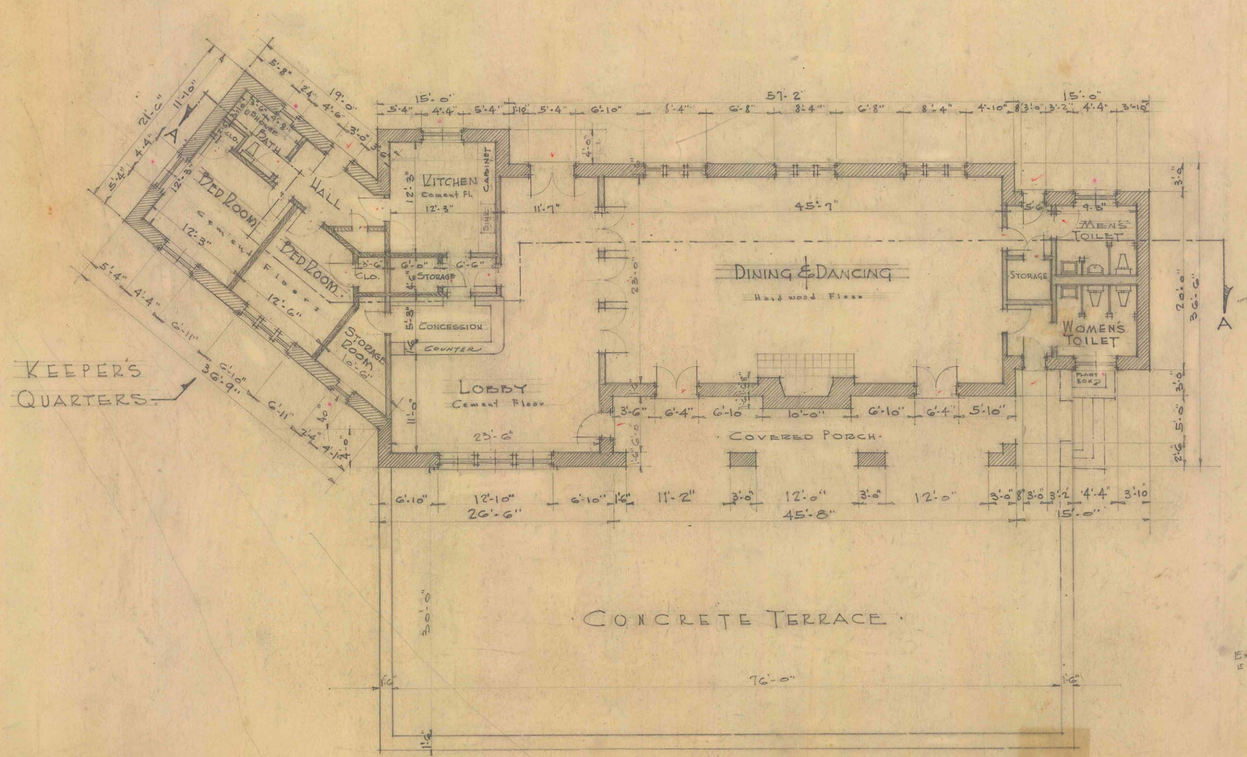


PLAN

Scale: 1/8"=1'-0"

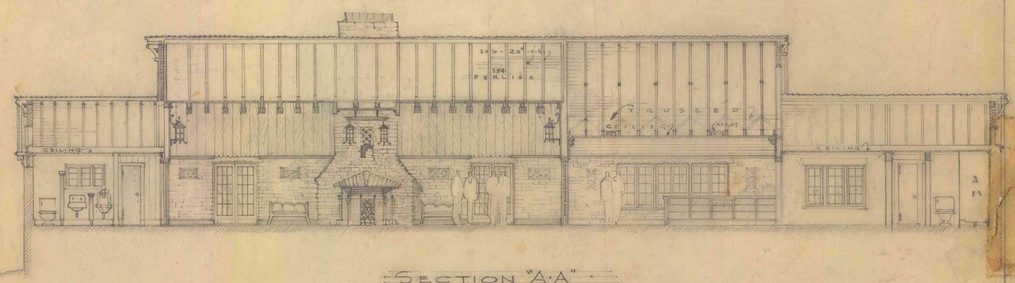

SECTION "A-A"

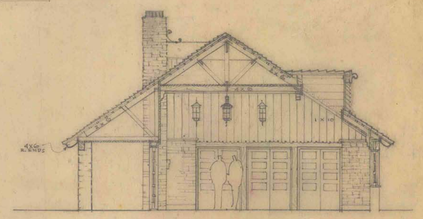

CROSS SECTION DINING ROOM

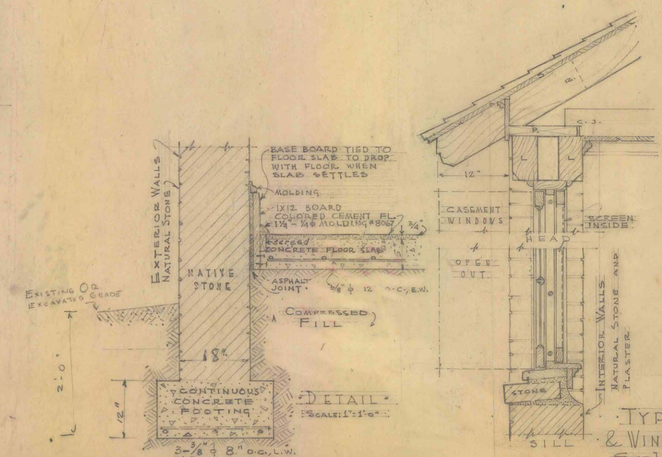


DETAIL

Scale: 1"=1'-0"

TYPICAL WALL & WINDOW DETAIL

Scale: 1"=1'-0"

TEXAS STATE PARKS BOARD
106 E. 13th St. Austin, Tex.

CADDO LAKE STATE PARK
RECONSTRUCTION PROGRAM
MARSHALL, TEX.

OTHER APPROVALS

PRELIMINARY STUDY FOR CONCESSION BUILDING

APPROVED FOR S.P.B.

DATE

DRAWN BY J.C. JONES & P.E. TRESSLER

DATE

SHEET 5 OF 9

47 Sp. 46.47